DO NOT SCALE FROM THIS DRAWING

Electronic drawings once printed, are uncontrolled and may become out-dated. Refer to Aconex for current revision.

TIMESTAMP 09/02/2018 21:09:28

BIM MODEL M-BAR-1F4TS0-CB00-BIM-000003-Structure.rvt

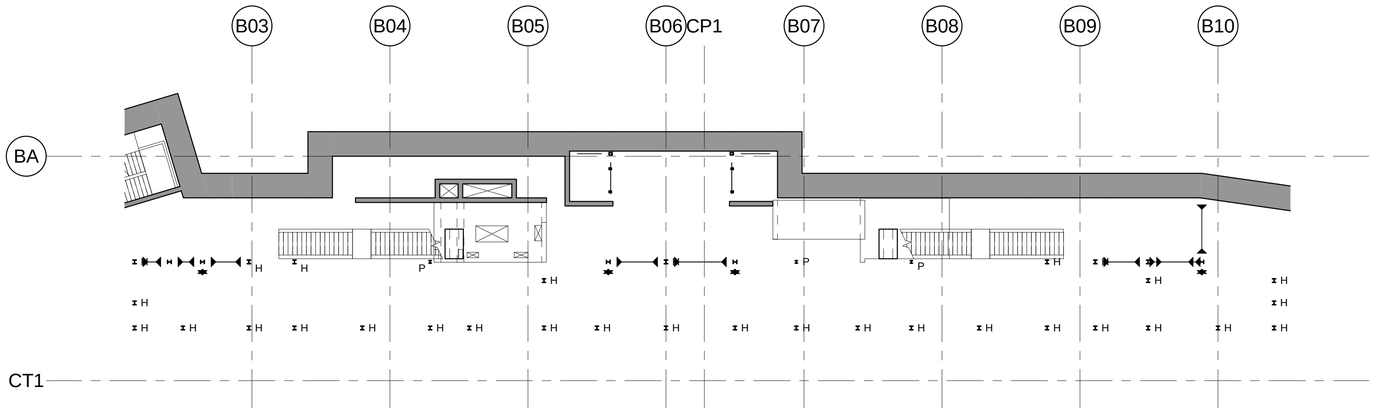

1 LINE 1 WEST PSD FRAME LAYOUT - AT UNDERSIDE OF B04 STRUCTURES

1 : 200

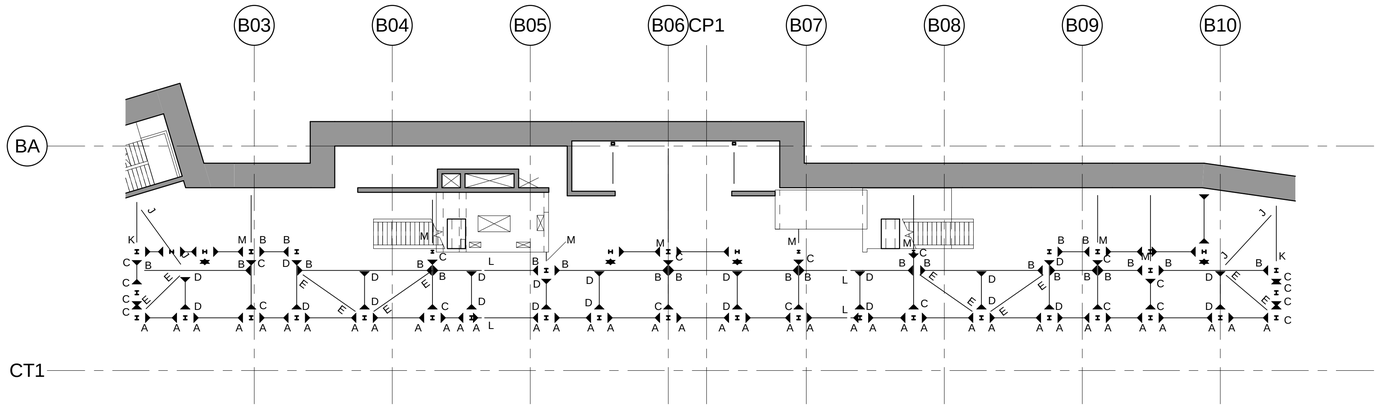

2 LINE 1 WEST PSD FRAME LAYOUT - TOS +566.775

1 : 200

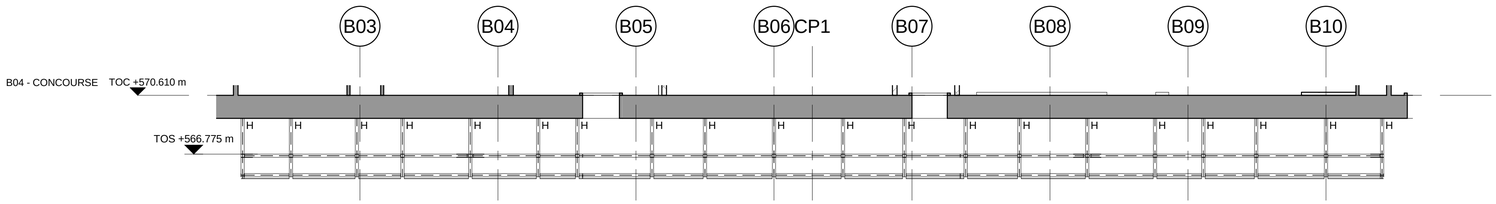

3 LINE 1 WEST FRONT ELEVATION

1 : 200

NOTES:

1. ALL DIMENSIONS SHOWN IN MILLIMETERS (mm) UNLESS NOTED OTHERWISE.
2. FOR GENERAL NOTES REFER TO DRAWING No. M-BAR-000DS0-CB00-EDR-990004 TO 990006.
3. FOR ABBREVIATION LIST REFER TO DRAWING No. M-BAR-000DS0-CB00-EDR-990007.
4. FOR THE SETTING OUT OF STEELWORK REFER TO DRAWING No. M-BAR-1F4TS0-CB00-EDR-200011 TO 200015.
5. FOR CONNECTION FORCE SCHEDULE, REFER TO DRAWING M-BAR-1F4TS0-EDR-CB00-200019.
6. ALL PSD STEEL FRAME ARE 2-HOUR FIRE RATED UNLESS NOTED OTHERWISE.

INDEX DRAWING 000009

REVISIONS

No	Date	Description	Drawn	Checked	Approved
000	04/09/2017	ISSUED FOR CONSTRUCTION	GB	CL	JB
001	09/02/2018	ISSUED FOR CONSTRUCTION	GB	CL	JB

PROJECT

قطار الرياض riyadh metro

CLIENT

الهيئة العليا لتطوير مدينة الرياض

© 2015 High Commission for the Development of ArRiyadh

BACS CONSORTIUM

BACS RIYADH METRO PROJECT

www.bacsrmp.com

BACS APPROVAL

BACS Consortium for Riyadh Metro Project

This drawing has been Approved and Certified as acceptable on behalf of the BACS Consortium.

LEAD DESIGN ENTITY (LDE)	APPROVED BY LDE
	NAME DATE

DRAWN BY	CHECKED BY	APPROVED BY
NAME G.BROGIOLO DATE 09/02/2018	NAME C.LAM DATE 09/02/2018	NAME J.BATCHELOR DATE 09/02/2018

SCALE 1 : 200

PAPER SIZE A1

DRAWING STATUS

ISSUED FOR CONSTRUCTION

CONSULTANT / SUB-CONTRACTOR

ARUP

DRAWING TITLE

DEEP UNDERGROUND STATION
LINE 1 - TRANSFER STATION 1F4 STRUCTURE
PSD STRUCTURE GA AND DETAILS LINE 1 PLATFORM SHEET 8

DRAWING NUMBER M-BAR-1F4TS0-CB00-EDR-200018

REVISION 001

001 v02

(WF-084040) - DCC Iconic Station - 09/04/2018