DO NOT SCALE FROM THIS DRAWING
Electronic drawings once printed, are uncontrolled and may become out-dated. Refer to Aconex for current revision.
TIMESTAMP 09/02/2018 20:51:08
BIM MODEL M-BAR-1F4TS0-CB00-BIM-000003-Structure.rvt

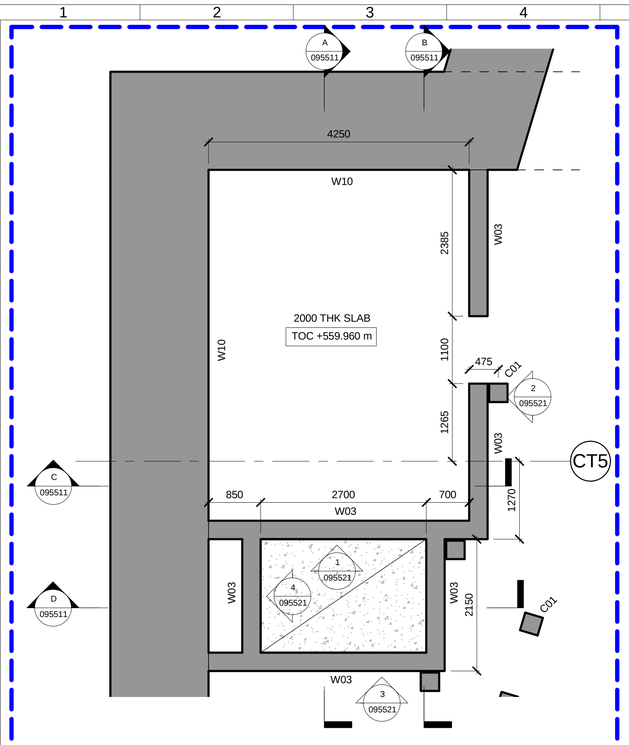

D STAIRCORE 55 - B06 L1 TRACK LEVEL
1 : 50

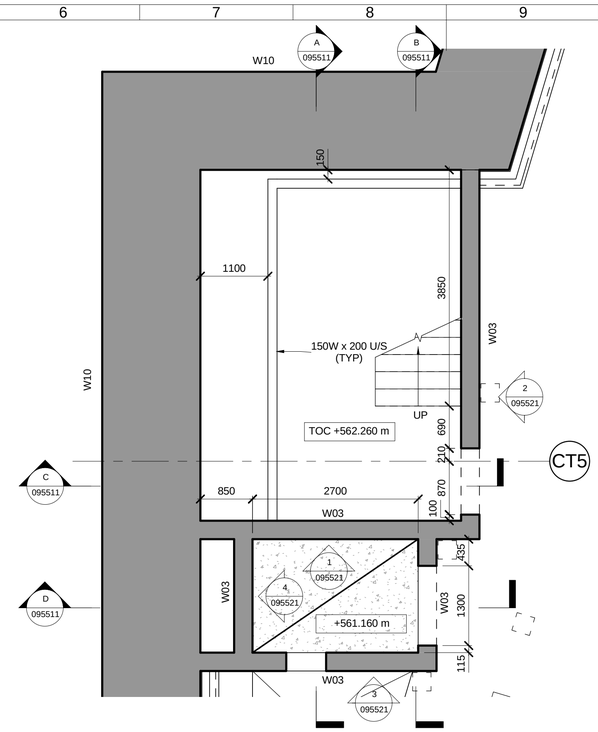

2 STAIRCORE 55 - P05 LINE 1 PLATFORM
1 : 50

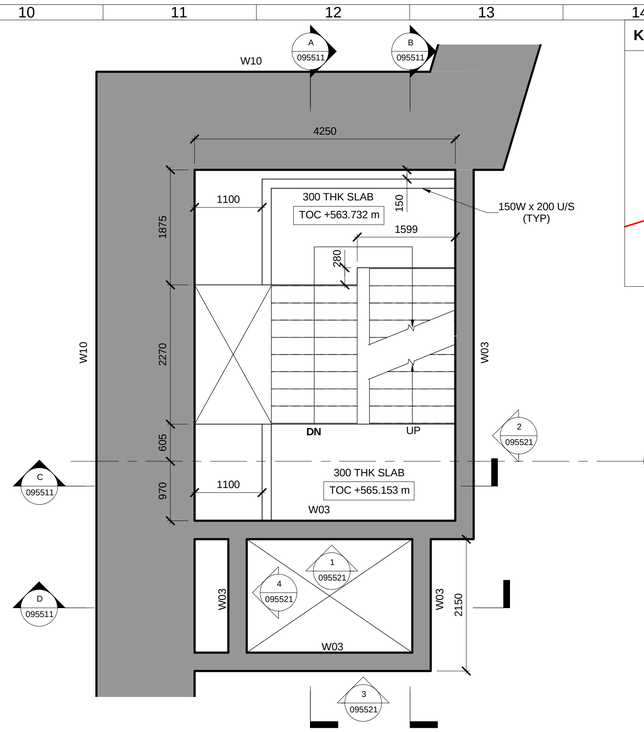

3 STAIRCORE 55 - PLAN AT LEVEL +565.153m
1 : 50

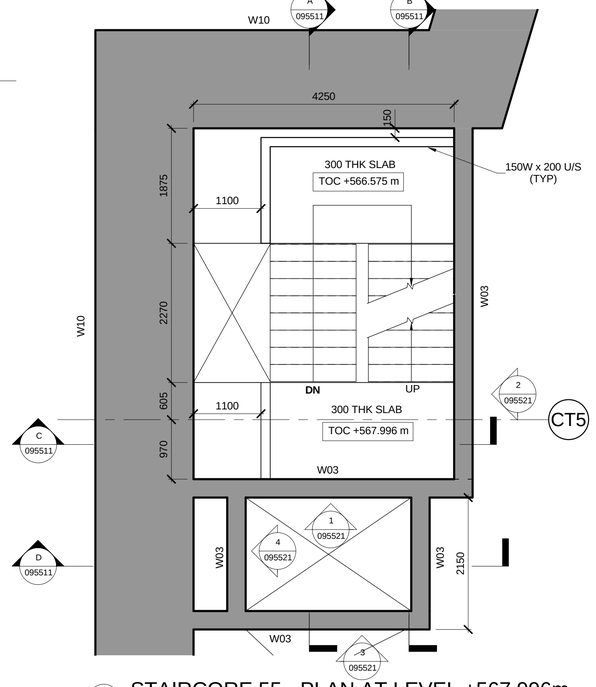

4 STAIRCORE 55 - PLAN AT LEVEL +567.996m
1 : 50

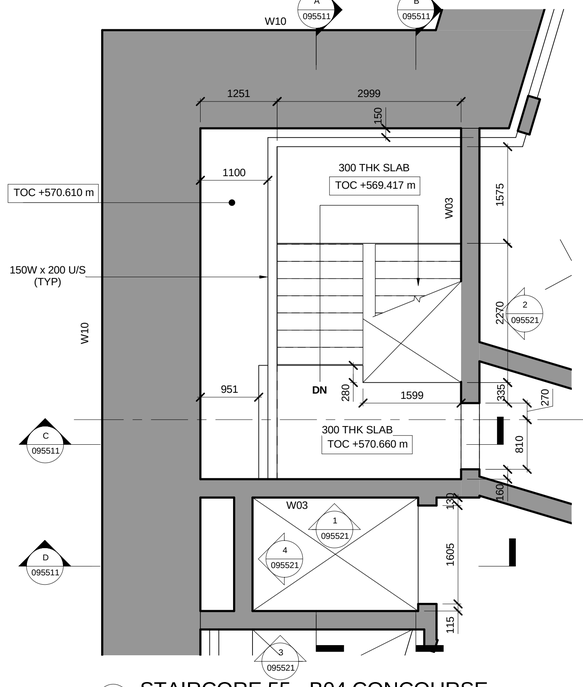

5 STAIRCORE 55 - B04 CONCOURSE
1 : 50

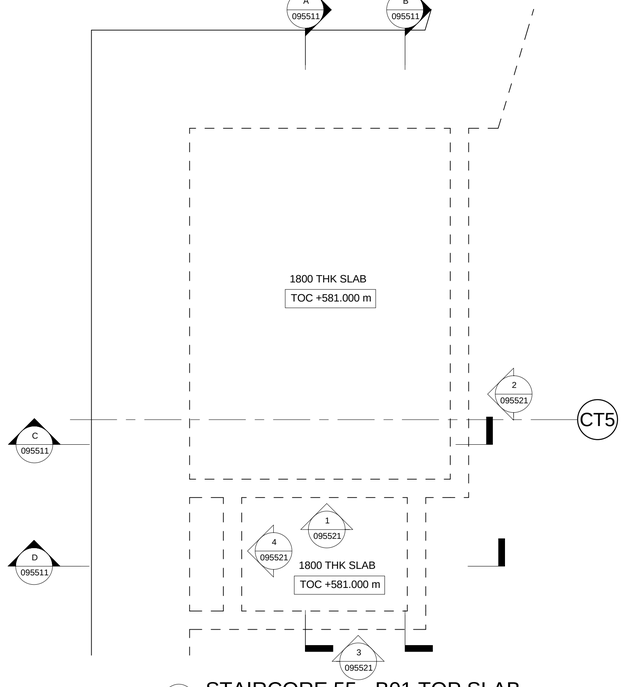

6 STAIRCORE 55 - B01 TOP SLAB
1 : 50

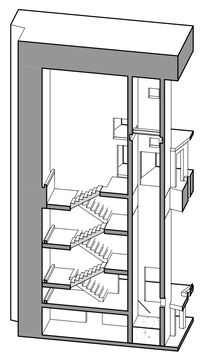

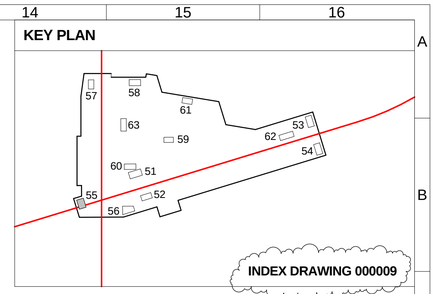

NOTES:

1. ALL DIMENSIONS SHOWN IN MILLIMETERS (mm) UNLESS NOTED OTHERWISE.
2. FOR GENERAL NOTES REFER TO DRAWING No. M-BAR-000DS0-CB00-EDR-990004 TO 990006.
3. FOR ABBREVIATION LIST REFER TO DRAWING No. M-BAR-000DS0-CB00-EDR-990007.
4. FOR SCHEDULE REFER TO DRAWING No. M-BAR-1F4TS0-CB00-EDR-000008.
5. STAIR FLIGHT TO BE PRECAST. LANDINGS TO BE IN-SITU.
6. FOR PRECAST STAIR CONNECTION DETAILS REFER TO STANDARD DETAIL DRAWING M-BAR-000DS0-CB00-EDR-990020 AND 990023.
7. ALL THE DIMENSION SETTING OUT IS TO IN-SITU LANDING UNLESS NOTED OTHERWISE.
8. FOR FOH PRECAST FLIGHT SETTING OUT TO CONCRETE WALL REFER TO DETAIL 2, M-BAR-1F4TS0-CB00-EDR-000011.
9. FOR LOCATION OF STAIRS, LIFTS AND STAIRCORES REFER TO DRAWINGS M-BAR-1F4TS0-CB00-EDR-098000, 098004 AND 098007. FOR PRECAST DETALS OF STAIRS REFER TO DRAWINGS M-BAR-1F4TS0-CB00-EDR-098101 AND 098201 TO 098203.

REVISIONS

No	Date	Description	Drawn	Checked	Approved
000	26/09/2017	ISSUED FOR CONSTRUCTION	GB	CL	JB
001	09/02/2018	ISSUED FOR CONSTRUCTION	GB	CL	JB

PROJECT
قطار الرياض riyadh metro

CLIENT
الهيئة العليا لتطوير مدينة الرياض

© 2015 High Commission for the Development of ArRiyadh

BACS CONSORTIUM
BACS RIYADH METRO PROJECT
www.bacsrmp.com

BACS APPROVAL
This drawing has been Approved and Certified as acceptable on behalf of the BACS Consortium.

LEAD DESIGN ENTITY (LDE)

APPROVED BY LDE	DRAWN BY	CHECKED BY	APPROVED BY
NAME	NAME G.BROGIOLO	NAME C.LAM	NAME J.BATCHELOR
DATE	DATE 09/02/2018	DATE 09/02/2018	DATE 09/02/2018

SCALE 1 : 50
PAPER SIZE A1

DRAWING STATUS
ISSUED FOR CONSTRUCTION

CONSULTANT / SUB-CONTRACTOR
ARUP

DRAWING TITLE
DEEP UNDERGROUND STATION
LINE 1 - TRANSFER STATION 1F4
STRUCTURE
STAIRCORE 55
GA - SHEET 1

DRAWING NUMBER M-BAR-1F4TS0-CB00-EDR-095501
REVISION 001

001 v02

(WF-084040) - DCC Iconic Station - 09/04/2018