DO NOT SCALE FROM THIS DRAWING
Electronic drawings once printed, are uncontrolled and may become out-dated. Refer to Aconex for current revision.
TIMESTAMP 3/23/2018 12:25:39 PM
BIM MODEL M-BAR-1F4TS0-CB00-BIM-000008-Facade.rvt

MAKKAH

KEYPLAN

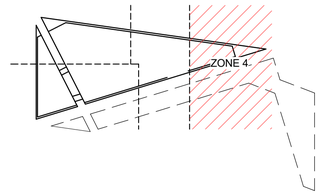

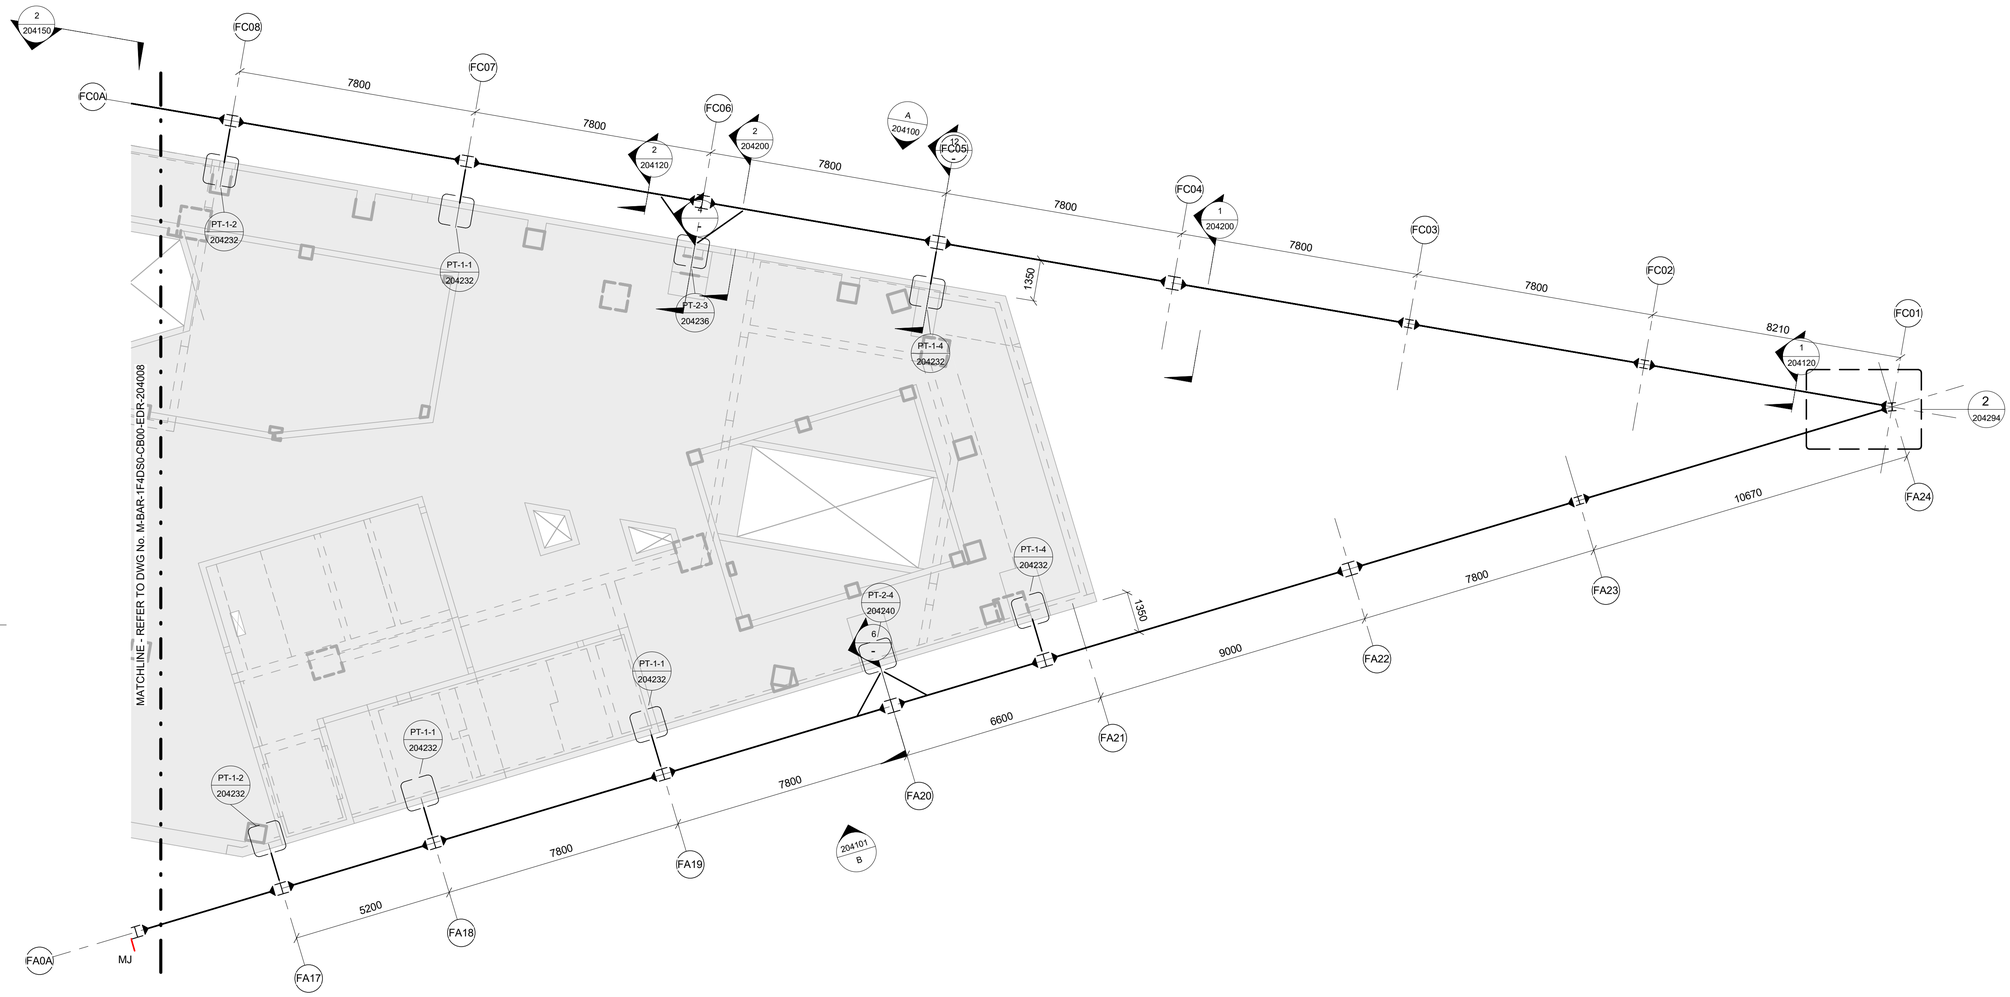

STEELWORK SETTING OUT AT TOS +613.450
CAST-IN PLATES AT TOC +613.450

ROOF LEVEL PLAN - INSET ZONE 4

1 : 100

REVISIONS					
No	Date	Description	Drawn	Checked	Approved
000	23.03.2018	ISSUED FOR CONSTRUCTION	JDW	EA	JB

PROJECT

قطار الرياض
riyadh metro

CLIENT

الهيئة العليا لتطوير مدينة الرياض

© 2015 High Commission for the Development of ArRiyadh

BACS CONSORTIUM

BACS
RIYADH METRO PROJECT
www.bacsrmp.com

BACS APPROVAL

BACS
Robert Scott
Consortium for Riyadh Metro Project

This drawing has been Approved and Certified as acceptable on behalf of the BACS Consortium.

LEAD DESIGN ENTITY (LDE)	APPROVED BY LDE
	NAME
	DATE

DRAWN BY	CHECKED BY	APPROVED BY
NAME J. WILLSHIRE	NAME E. ALLSOP	NAME J. BATCHELOR
DATE 23.03.2018	DATE 23.03.2018	DATE 23.03.2018

SCALE 1 : 100

PAPER SIZE A1

DRAWING STATUS
ISSUED FOR CONSTRUCTION

CONSULTANT / SUB-CONTRACTOR
ARUP

DRAWING TITLE
DEEP UNDERGROUND STATION
LINE 1 - TRANSFER STATION 1F4
STRUCTURE
FACADE SUPPORT STEELWORK
ROOF LEVEL PLAN - INSET ZONE 4

DRAWING NUMBER
M-BAR-1F4TS0-CB00-EDR-204009

REVISION
000

000v01